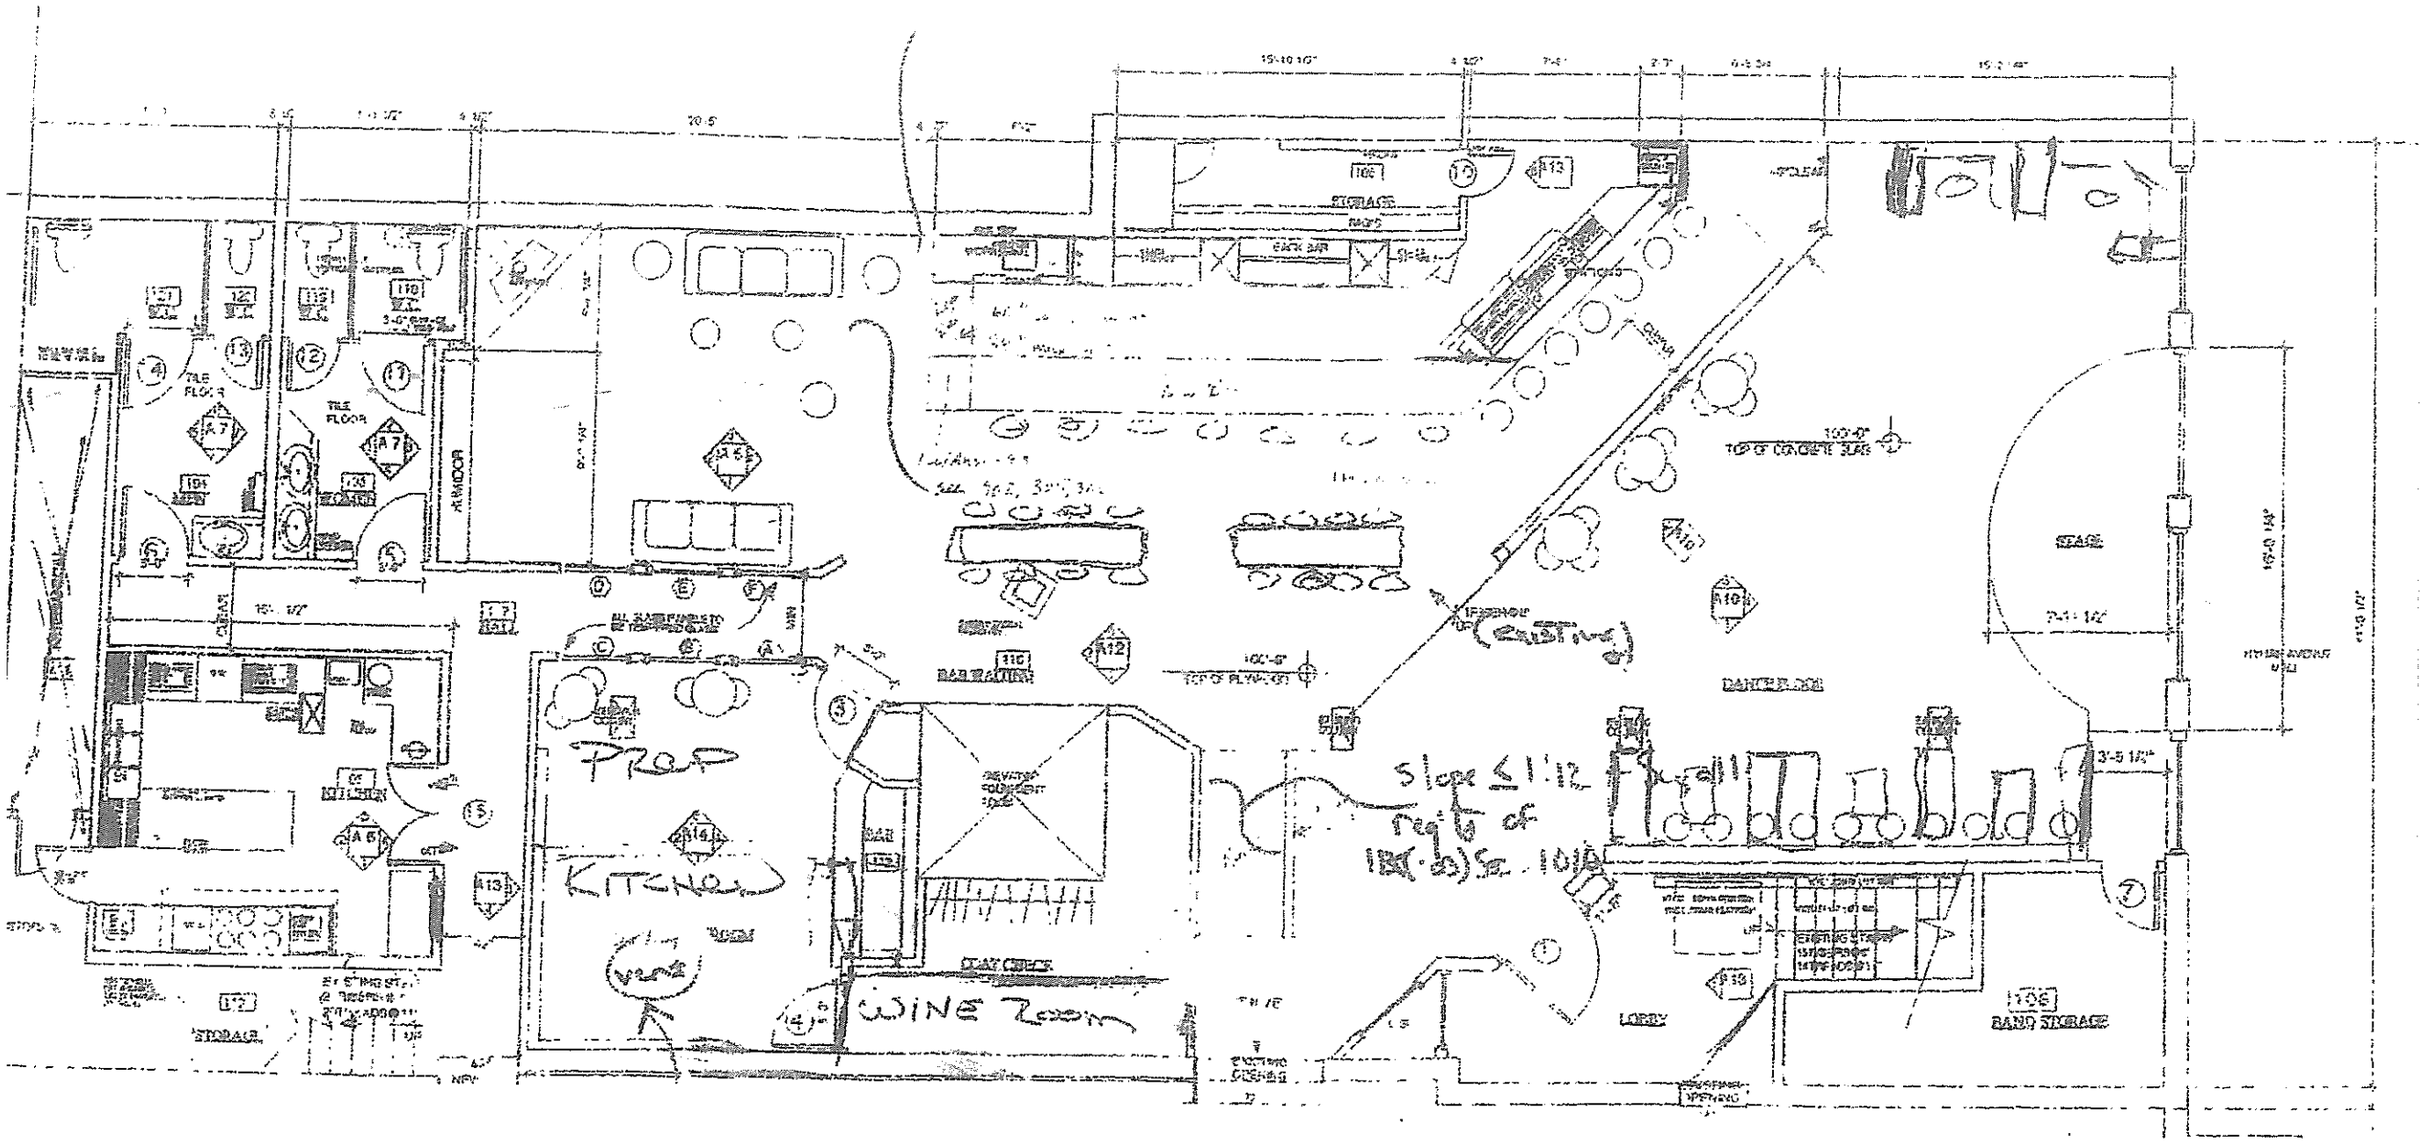
PREP
KITCHEN
WINE ROOM
STAY OFFICE
BAR
BAR SEATING
STORAGE
TILE FLOOR
CORRIDOR
STORAGE
BACK BAR
DANCE FLOOR
STAGE
LOBBY
BAND STORAGE
TOP OF CONCRETE SLAB
TOP OF PLYWOOD
(EXISTING)
Slope ≤ 1:12
req'd of
IBC (b) Sec. 1010