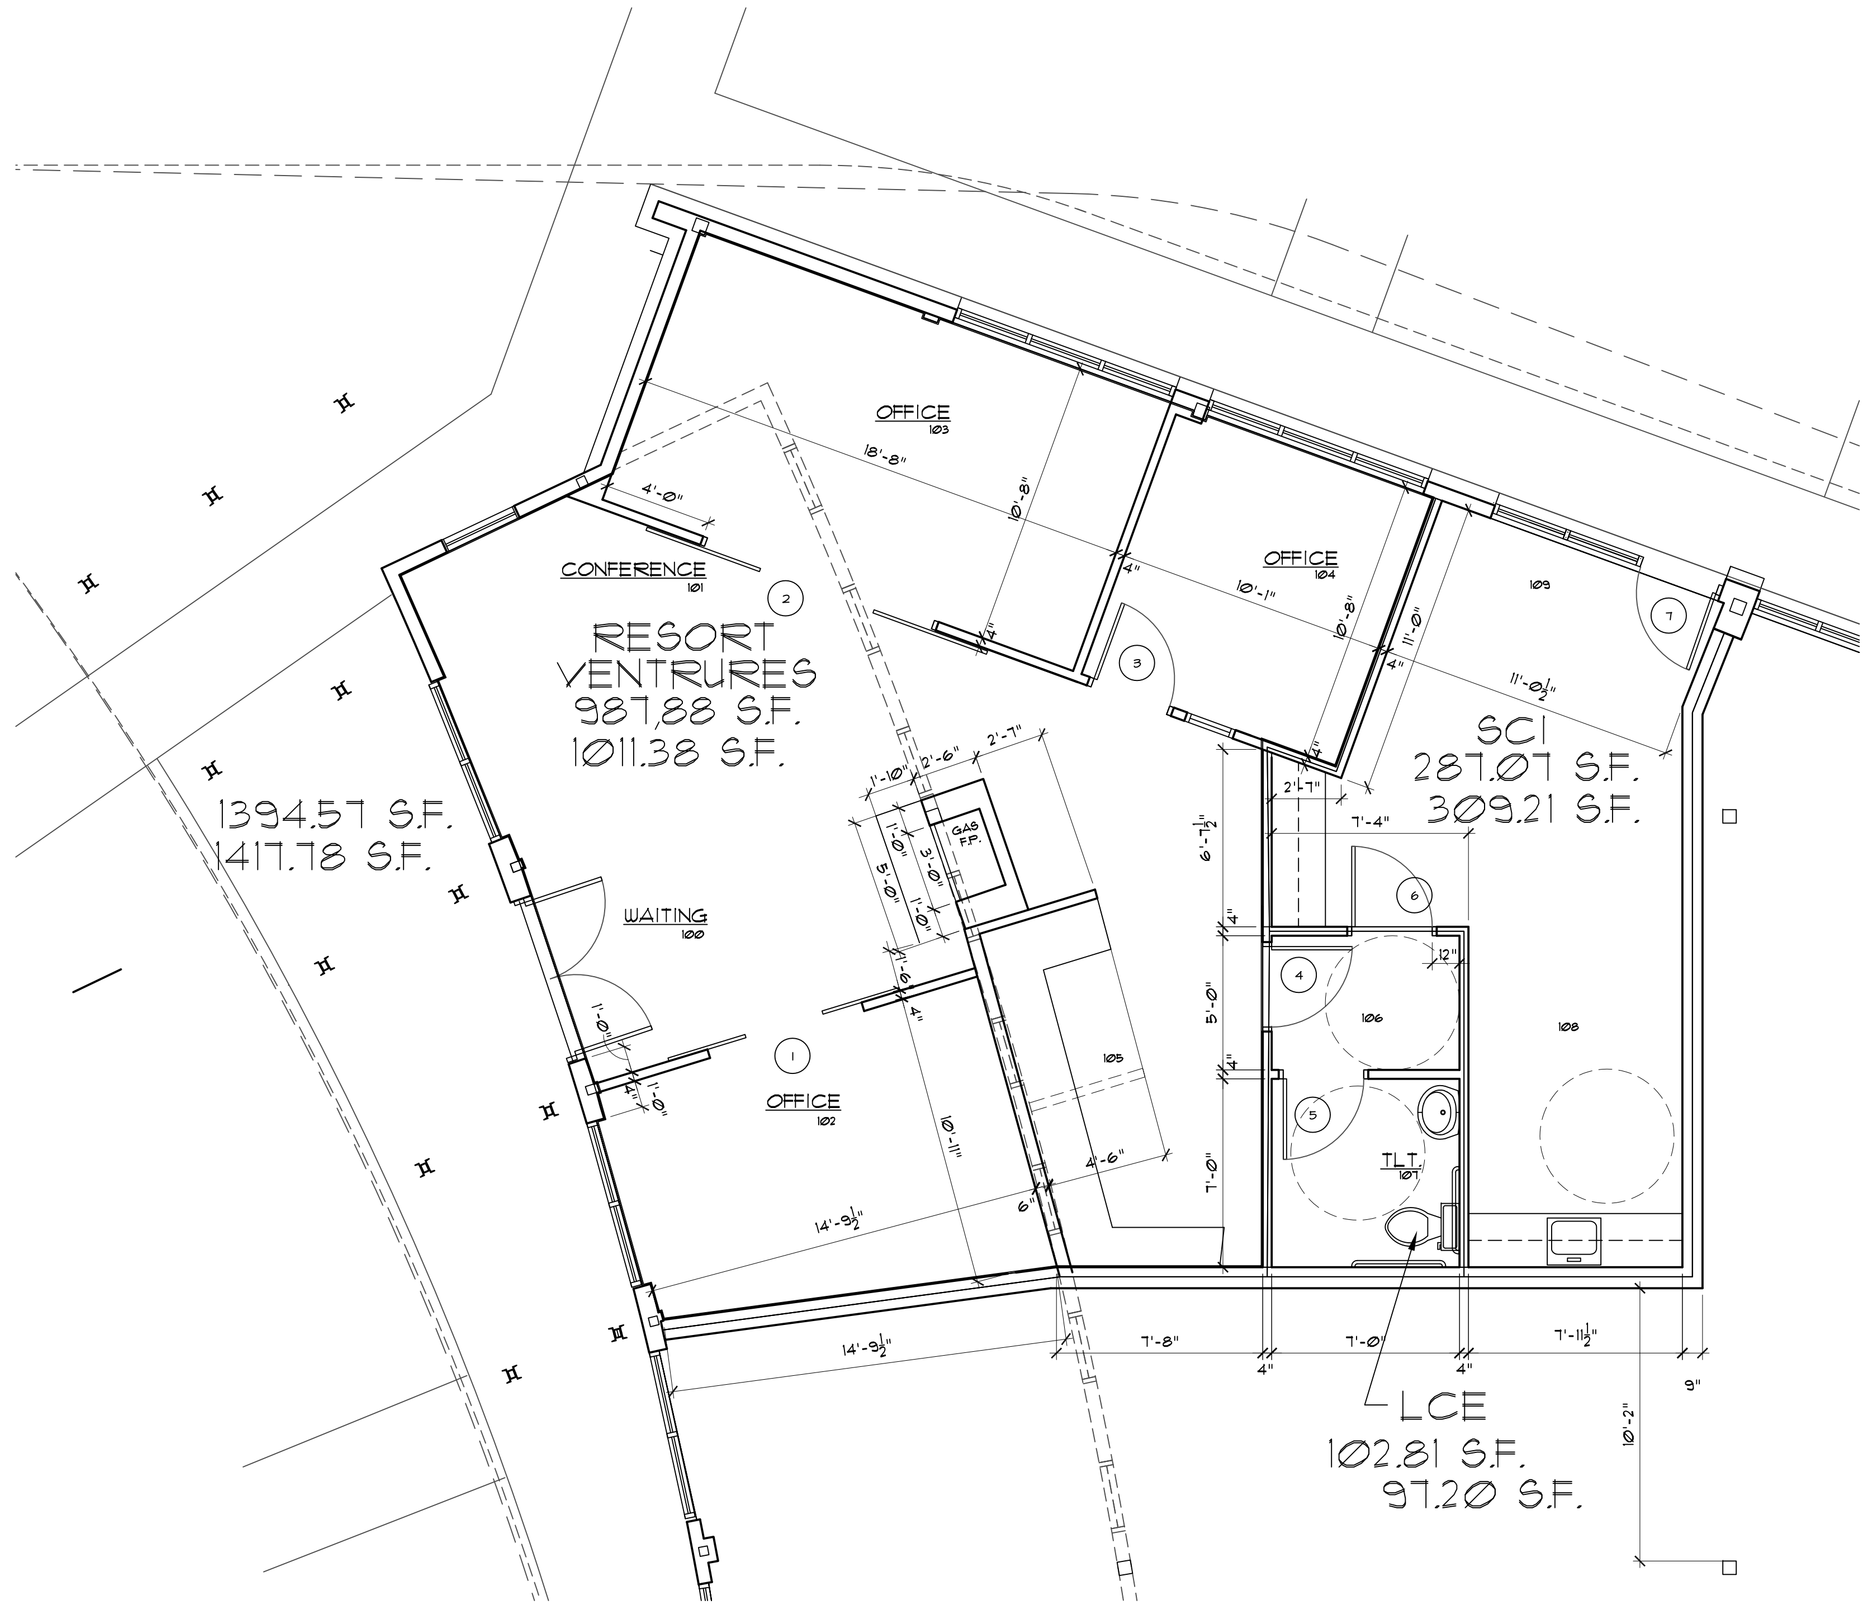

A FLOOR PLAN
1/4" = 1'-0"

ISSUED

DES.DEV.	2/17/06
REVISED	10/10/06
REVISED	11/9/06
PERMIT	11/28/06

WHEELER
ARCHITECTURE & PLANNING
48 KATYDID LANE
SNOWMASS, COLORADO 81654
PHONE 970 927 9765
FAX 970 927 0778

RESORT VENTURES, L.L.C.
100 OBERMEYER PLACE
BUILDING 4 UNIT 106 AND 107
ASPEN, COLORADO

PROJECT NO.
2006-15

DRAWN BY
SH

CHECKED BY
JW

FLOOR PLAN

A1.1

© Wheeler Architecture & Planning